


All dimensions in mm	If in doubt - ask	©

Customer Information Sheet

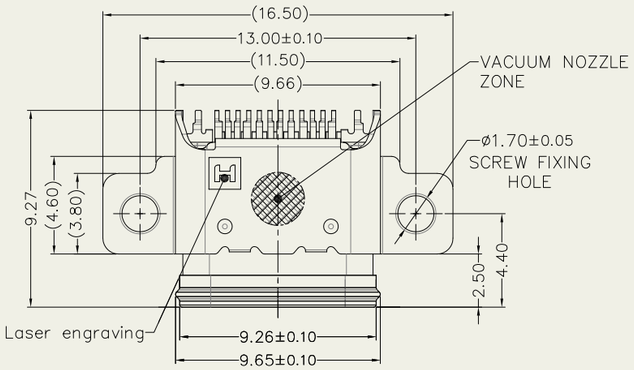

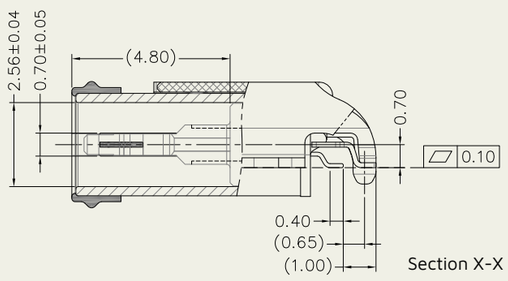

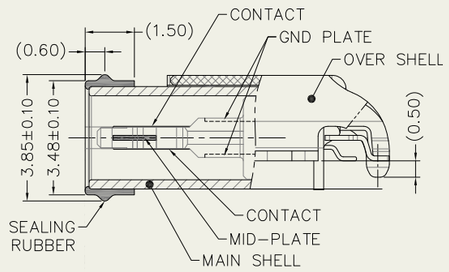


Order Code:


USB-C3R24CWXXR


FINISH:


44 - Gold flash on contact area, gold flash on tails, nickel undercoat


45 - 0.76µm gold on contact area, gold flash on tails, nickel undercoat

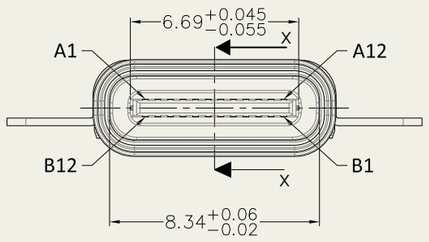

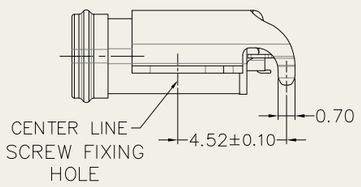

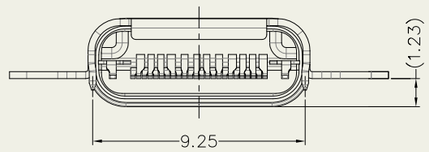

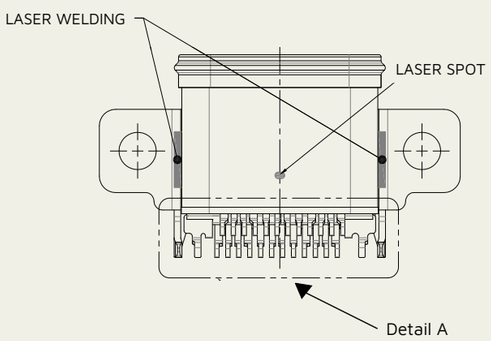

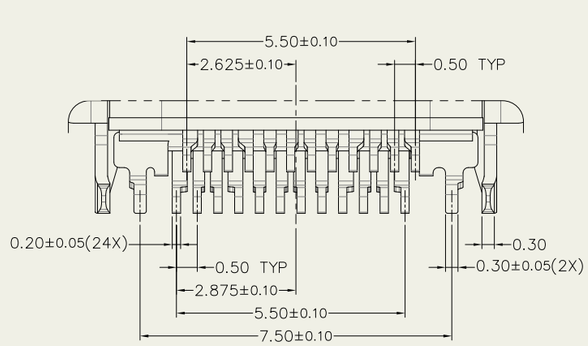

Detail A

Pin Assignments

PIN	SIGNAL NAME		PIN	SIGNAL NAME
A1	GND		B12	GND
A2	TX1+		B11	RX1+
A3	TX1−		B10	RX1−
A4	VBUS		B9	VBUS
A5	CC1		B8	SBU2
A6	D+		B7	D−
A7	D−		B6	D+
A8	SBU1		B5	CC2
A9	VBUS		B4	VBUS
A10	RX2−		B3	TX2−
A11	RX2+		B2	TX2+
A12	GND		B1	GND

BOM Table

Item	Description	MATERIAL	FINISH
1	Housing	High-temperature LCP UL94V-0, black	-
2	Contacts	Copper alloy	Gold on contact area, gold flash on tails, nickel undercoat. See order code for thickness
3	Mid plate	Stainless steel	nickel / gold on tails
4	Ground plate	Stainless steel	cleaned
5	Main shell	Stainless steel	cleaned
6	Cover shell	Stainless steel	nickel
7	Sealing rubber	Silicone, black	-

Notes:

1. For complete performance specifications, see component specification C058XX (latest released revision)
2. Unless otherwise specified, product tolerances as follows:
   X.X = ±0.25 mm;
   X.XX = ±0.15 mm;
   X.XXX = ±0.05 mm;
   ANGLES = ±2 DEG.

Initials	Rev.	Date	CO
SB	1	19.10.26	40256

HARWIN
www.harwin.com

This drawing and any information or descriptive matter set out hereon are confidential and copyright property of the Harwin group and must not be disclosed, loaned, copied or used for manufacturing, tendering or for any other purpose without their written permission.

~~TOLERANCES~~
~~X. = ±0.50mm~~
~~X.X = ±0.30mm~~
~~X.XX = ±0.10mm~~
~~X.XXX = ±0.01mm~~
~~Angles = ±5°~~
~~Unless stated~~

Third angle projection

~~Sheet scale: Do not scale~~
~~Sheet size: A3~~

MATERIAL: See BOM Table

FINISH: See order code


Title: USB-C 3.2 Receptacle, 24 position, Mid-Mount, Waterproof

Drawing number: **USB-C3R24CWXXR**


SHT 4 OF 6

All dimensions in mm	If in doubt - ask	©


Customer Information Sheet

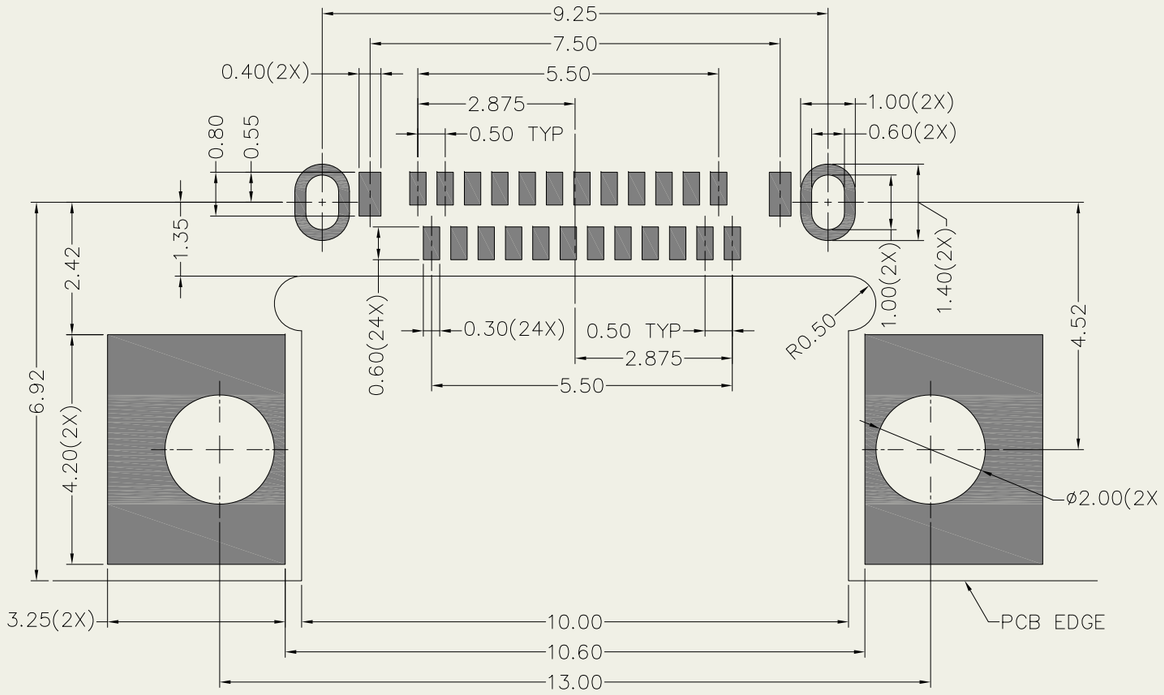


RECOMMENDED PCB LAYOUT (TOP VIEW)
DEFULT TOLERANCE ±0.05mm

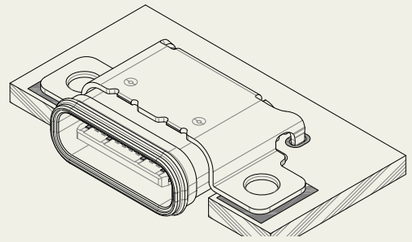


PCB Assembly

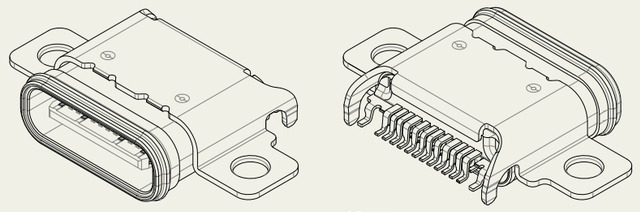

3D Views

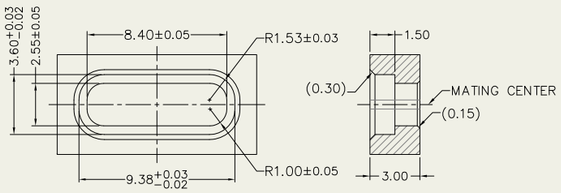

RECOMMENDED PANEL CASE HOLE

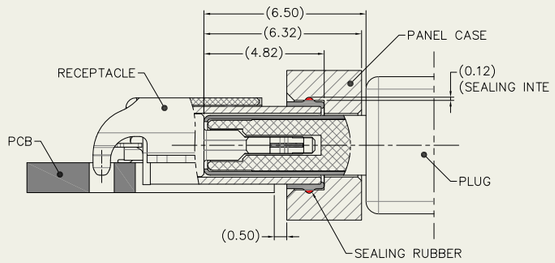

PANEL CASE INSTALLATION INFORMATION

Notes:
1. Recommended panel-case hole and sealing-interference information is shown in this drawing, for applications requiring an IP rated seal.
2. Recommended PCB default tolerance is ±0.05 mm.
4. Unless otherwise specified, product tolerances as follows:
   X.X = ±0.25 mm;
   X.XX = ±0.15 mm;
   X.XXX = ±0.05 mm;
   ANGLES = ±2 DEG.

Initials	Rev.	Date	CO
SB	1	19.10.26	40256

HARWIN
www.harwin.com

This drawing and any information or descriptive matter set out hereon are confidential and copyright property of the Harwin group and must not be disclosed, loaned, copied or used for manufacturing, tendering or for any other purpose without their written permission.

TOLERANCES
X. = ±0.50mm
X.X = ±0.30mm
X.XX = ±0.10mm
X.XXX = ±0.01mm
Angles = ±5°
Unless stated

Third angle projection

Sheet scale: Do not scale
Sheet size: A3

MATERIAL: See BOM Table


FINISH: See order code


Title: USB-C 3.2 Receptacle, 24 position, Mid-Mount, Waterproof

Drawing number: **USB-C3R24CWXXR**


All dimensions in mm	If in doubt - ask	©

Customer Information Sheet

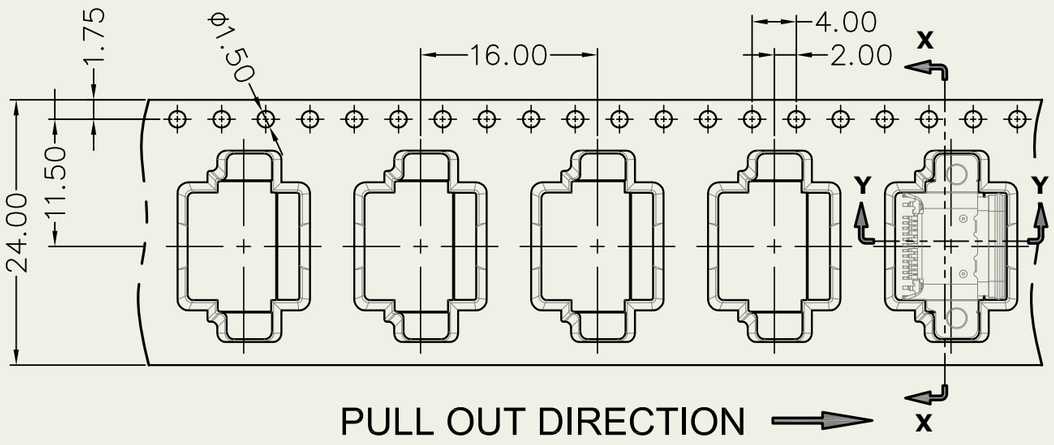

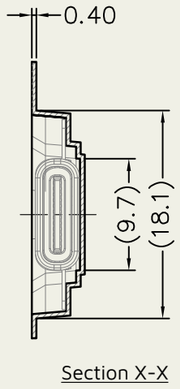



Section X-X

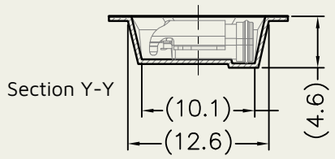

Section Y-Y

Notes:
1. Pack quantity: 900 pieces per reel.
2. Product is tape and reeled in general accordance with EIA-481 (Electronic Industries Association).
3. Carrier-tape pull-out direction, product orientation and leader/trailer empty zones are as shown.
4. Unless otherwise specified, tape tolerances as follows:
   X.X = ±0.35 mm;
   X.XX = ±0.20 mm;
   X.XXX = ±0.10 mm;
   ANGLES = ±2 DEG.

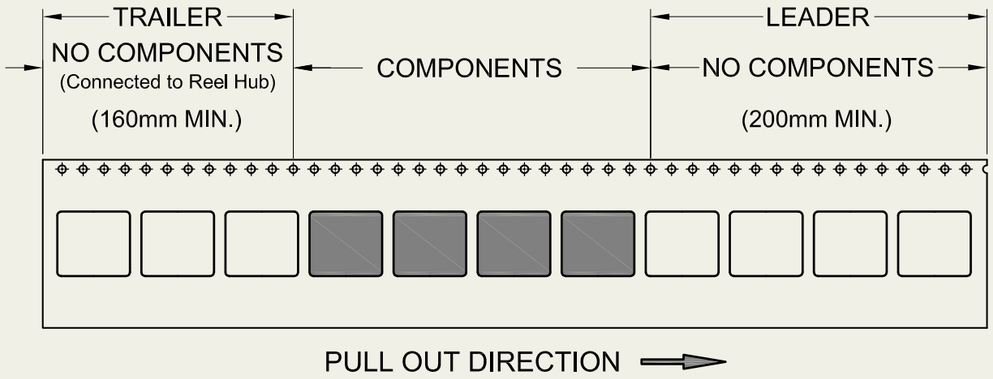

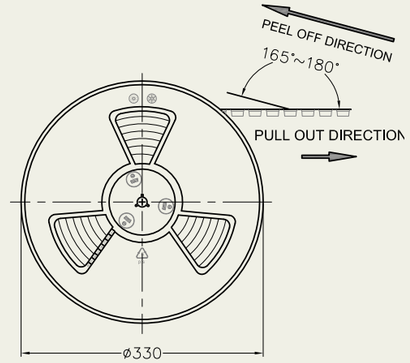

Initials	Rev.	Date	CO
SB	1	19.10.26	40256

HARWIN www.harwin.com	This drawing and any information or descriptive matter set out hereon are confidential and copyright property of the Harwin group and must not be disclosed, loaned, copied or used for manufacturing, tendering or for any other purpose without their written permission.	~~TOLERANCES~~ ~~X. = ±0.50mm~~ ~~X.X = ±0.30mm~~ ~~X.XX = ±0.10mm~~ ~~X.XXX = ±0.01mm~~ ~~Angles = ±5°~~ ~~Unless stated~~	Third angle projection	MATERIAL: See BOM Table	Title: USB-C 3.2 Receptacle, 24 position, Mid-Mount, Waterproof	
			~~Sheet scale: Do not scale~~ ~~Sheet size: A3~~	FINISH: See order code	Drawing number: **USB-C3R24CWXXR**	SHT 6 OF 6